Dardenne Prairie Project No. 971420

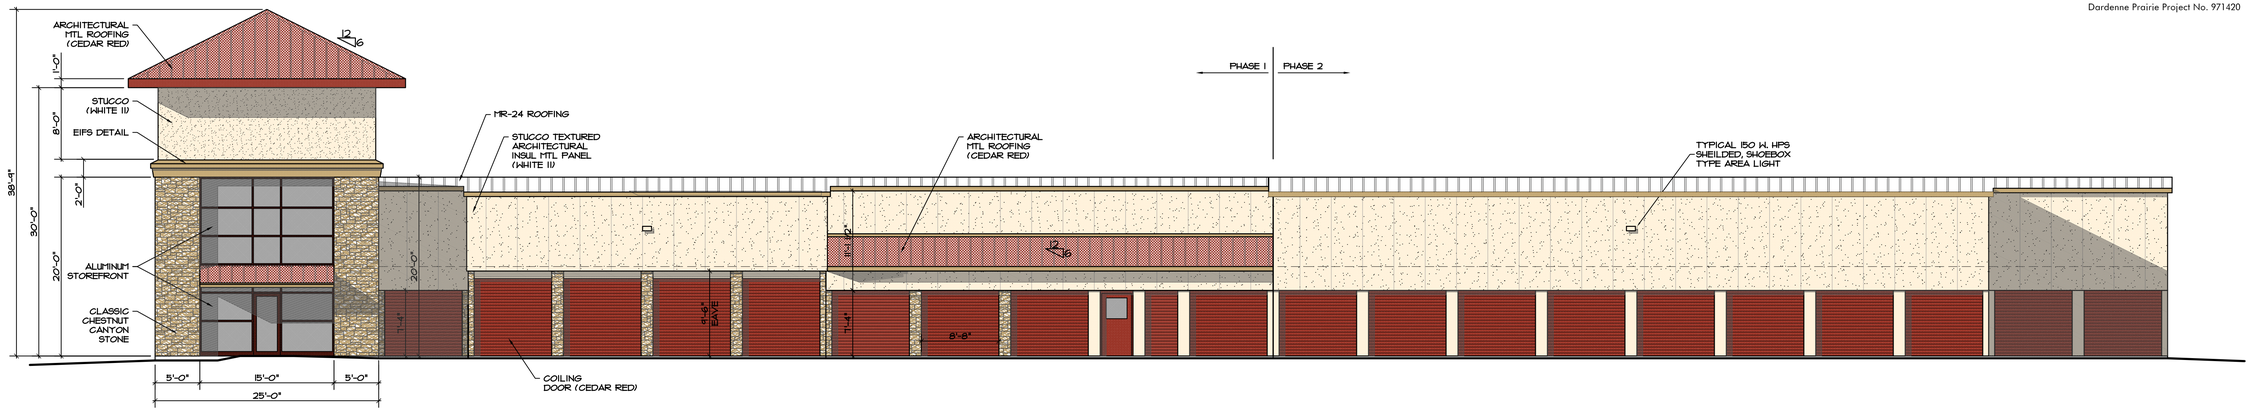

1 EAST ELEVATION - PHASE 1 BLDG "A" & PHASE 2 BLDG "B"

1/8" = 1'-0"

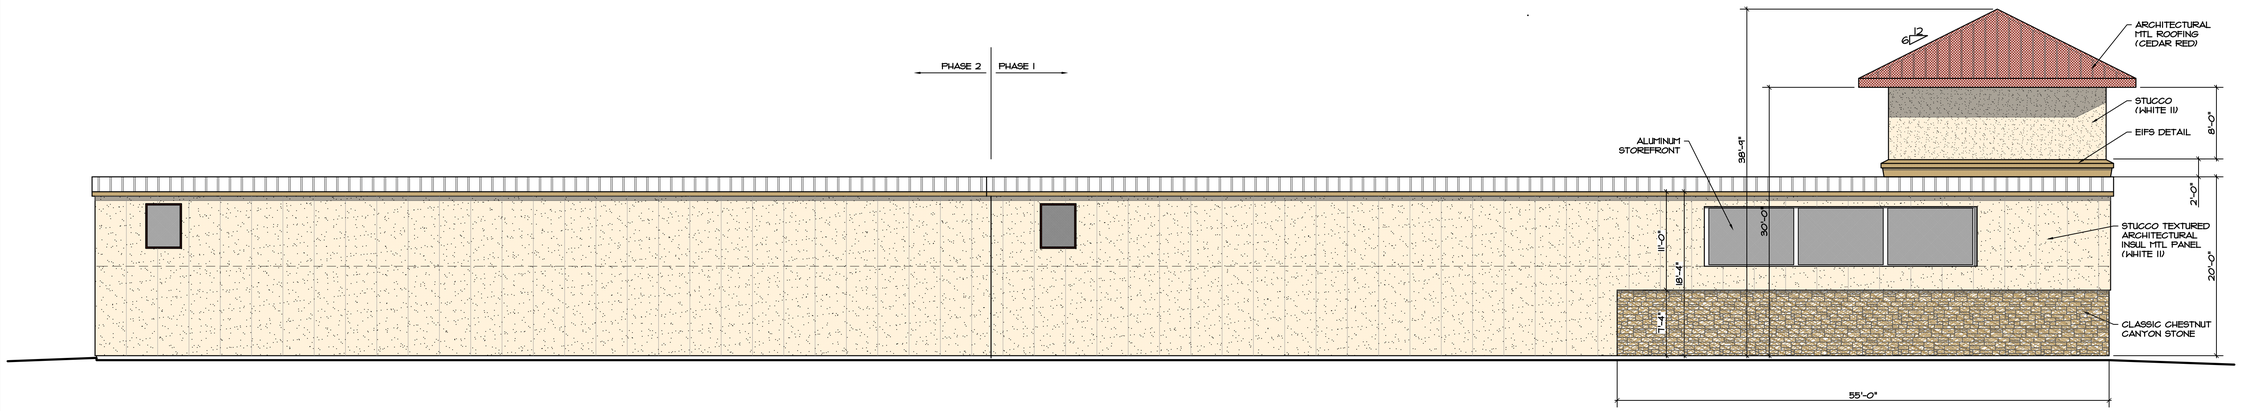

2 WEST ELEVATION - PHASE 1 BLDG "A" & PHASE 2 BLDG "B"

1/8" = 1'-0"

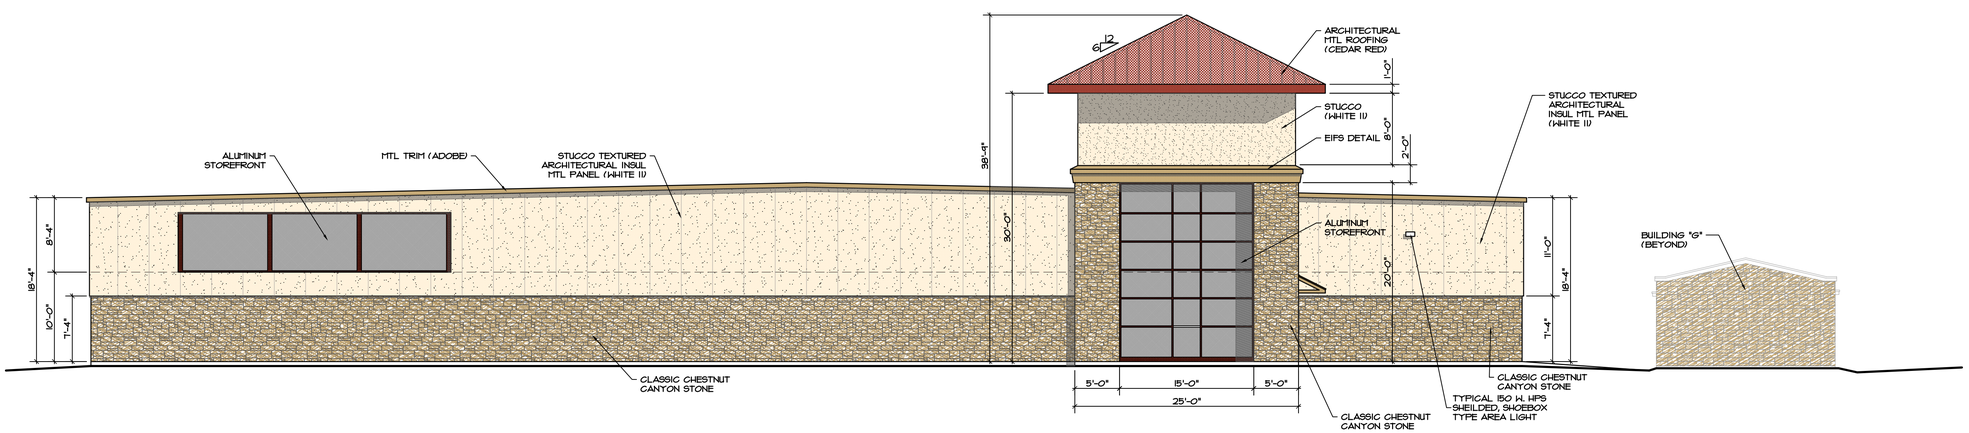

3 SOUTH ELEVATION - PHASE 1 BLDG "A" & PHASE 2 BLDG "B"

1/8" = 1'-0"

STRICKLAND CONSTRUCTION COMPANY

STORAGEQ
7351 HWY N
DARDENNE PRAIRIE, MISSOURI

Hernly ASSOCIATES
920 Massachusetts
Lawrence, Kansas
66044
785 - 749 - 5806
FAX 785 - 749 - 1515

ELEVATIONS

Date: 2016/07/01
Drawn by : SCH SJB
Checked by :
Revisions :

A2.0